


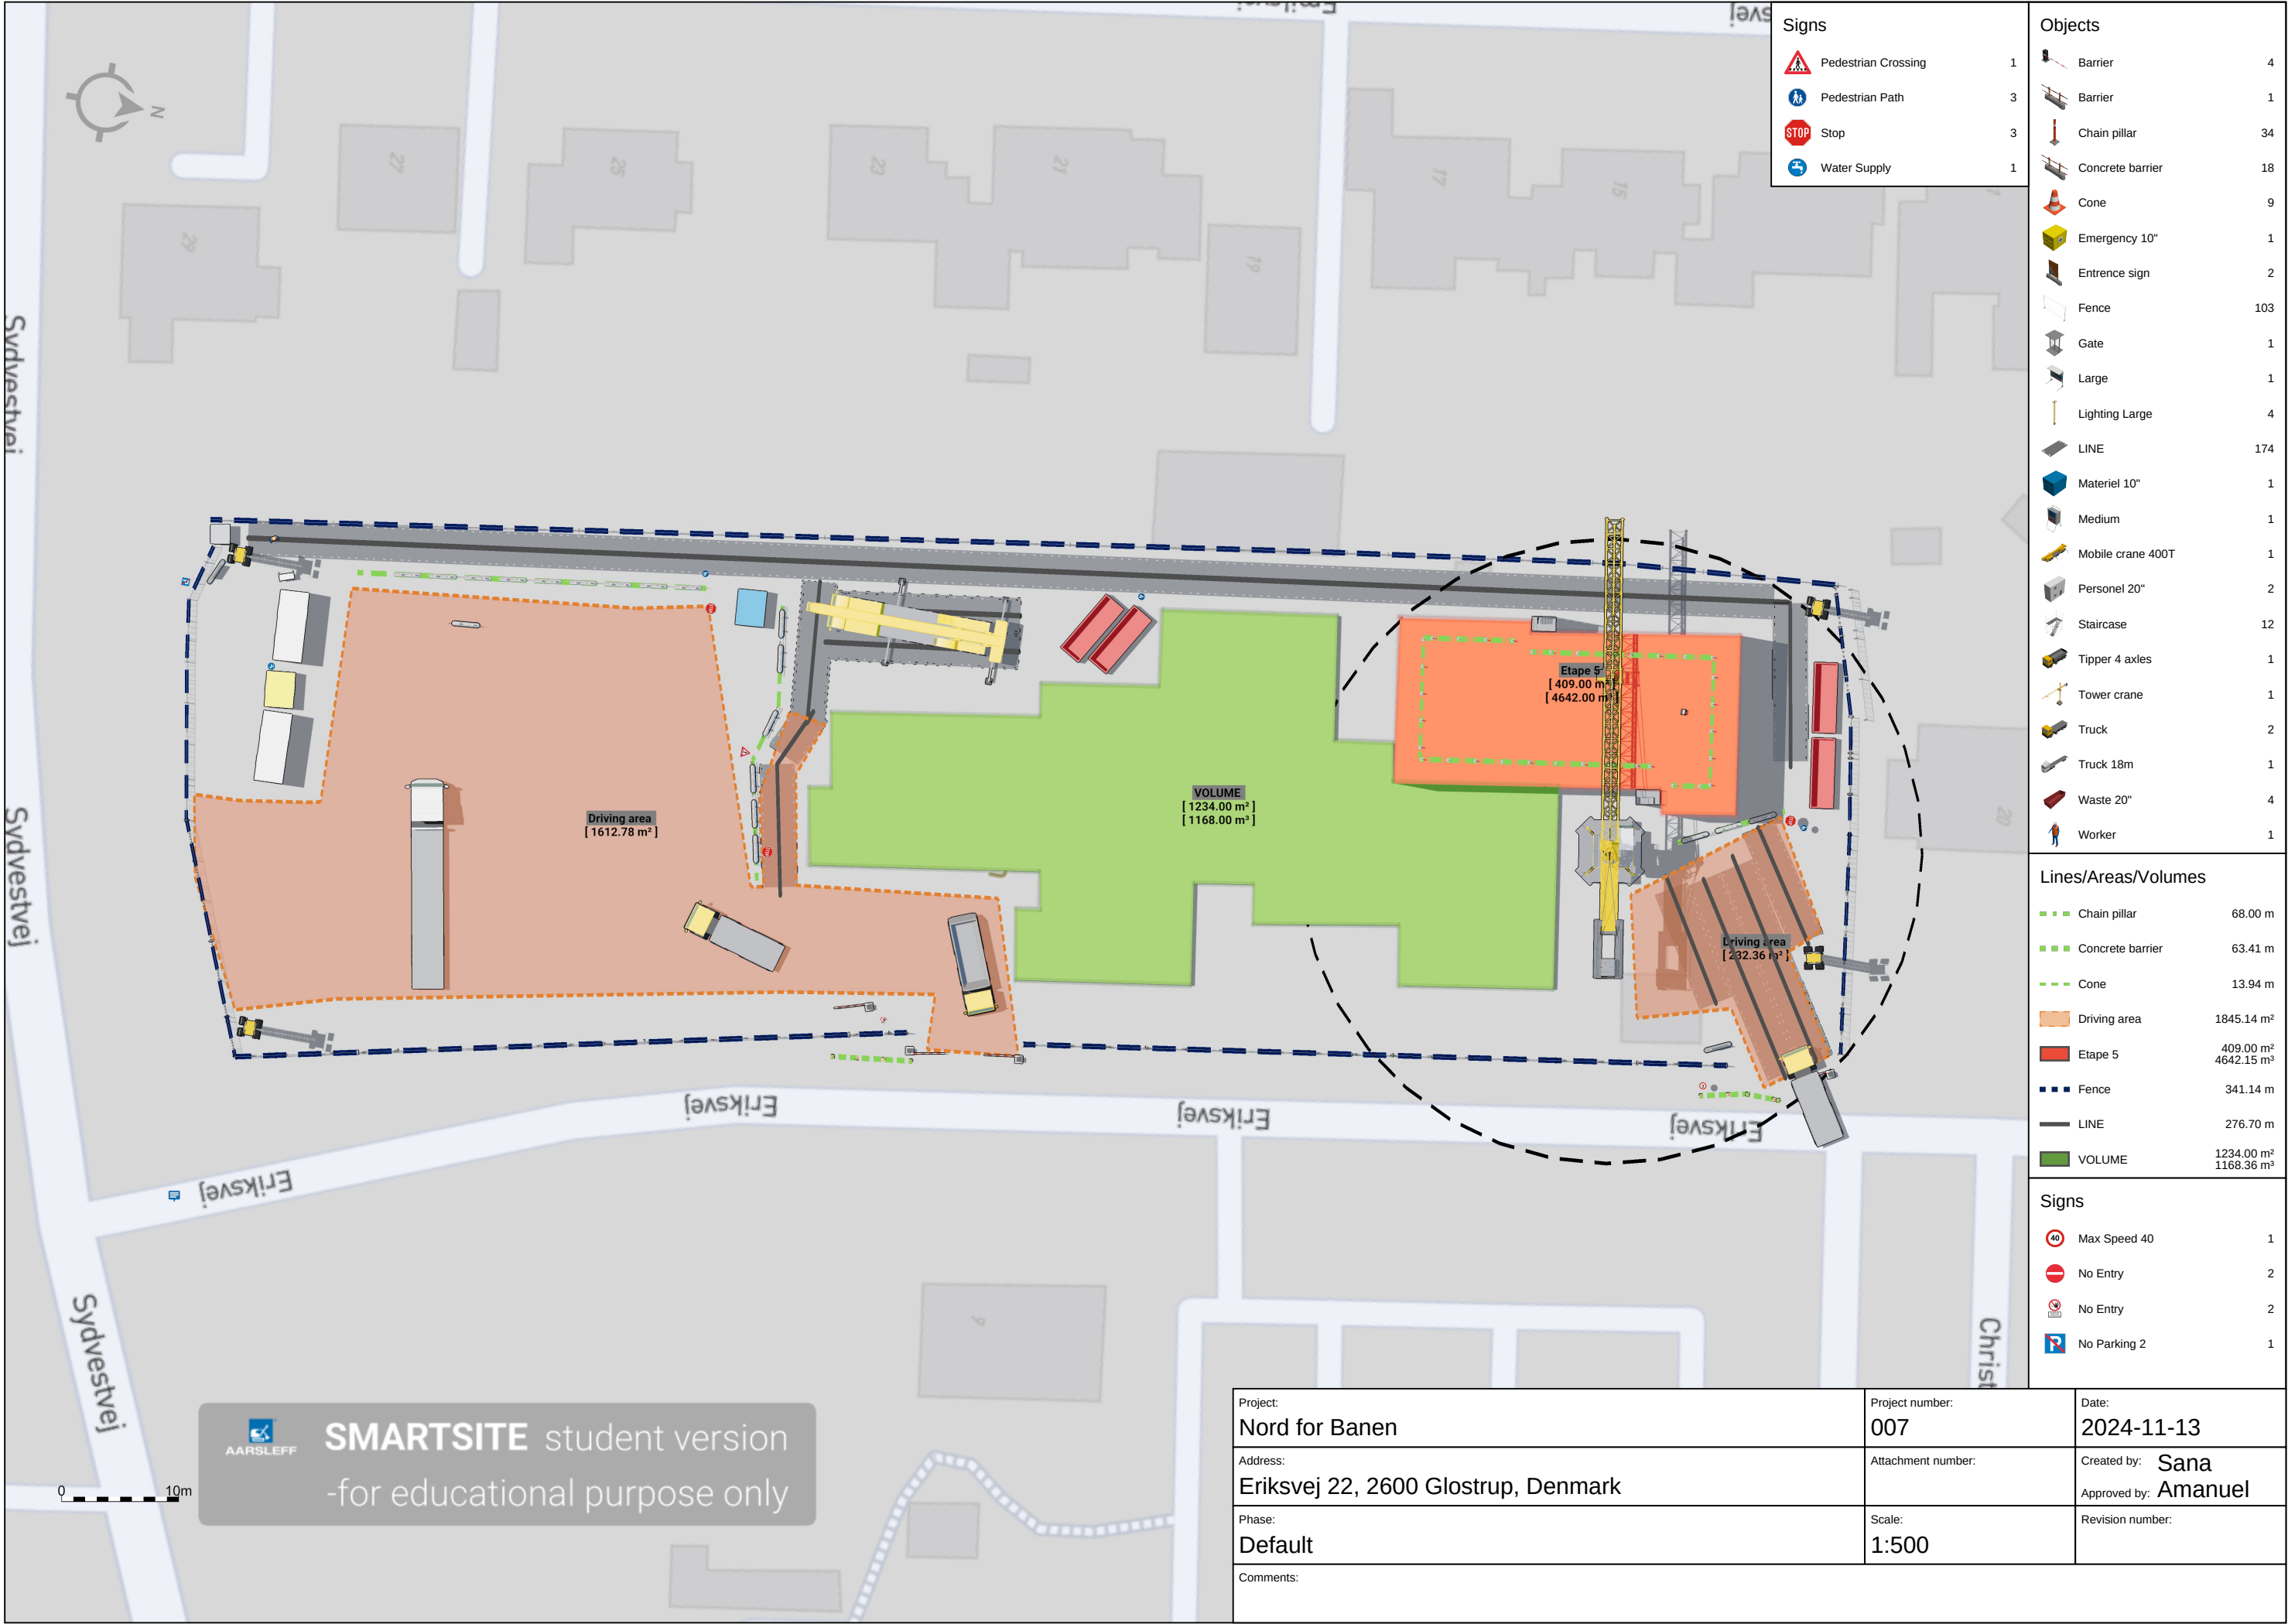

Signs		Objects		
	Pedestrian Crossing	1		4
	Pedestrian Path	3		1
	Stop	3		34
	Water Supply	1		18
			9	
			1	
			2	
			103	
			1	
			1	
			4	
			174	
			1	
			1	
			1	
			2	
			12	
			1	
			1	
			2	
			1	
			4	
			1	

Lines/Areas/Volumes	
	Chain pillar 68.00 m
	Concrete barrier 63.41 m
	Cone 13.94 m
	Driving area 1845.14 m²
	Etape 5 409.00 m² 4642.15 m³
	Fence 341.14 m
	LINE 276.70 m
	VOLUME 1234.00 m² 1168.36 m³

Signs	
	Max Speed 40 1
	No Entry 2
	No Entry 2
	No Parking 2 1

Project: Nord for Banen	Project number: 007	Date: 2024-11-13
Address: Eriksvej 22, 2600 Glostrup, Denmark	Attachment number:	Created by: Sana Approved by: Amanuel
Phase: Default	Scale: 1:500	Revision number:
Comments:		